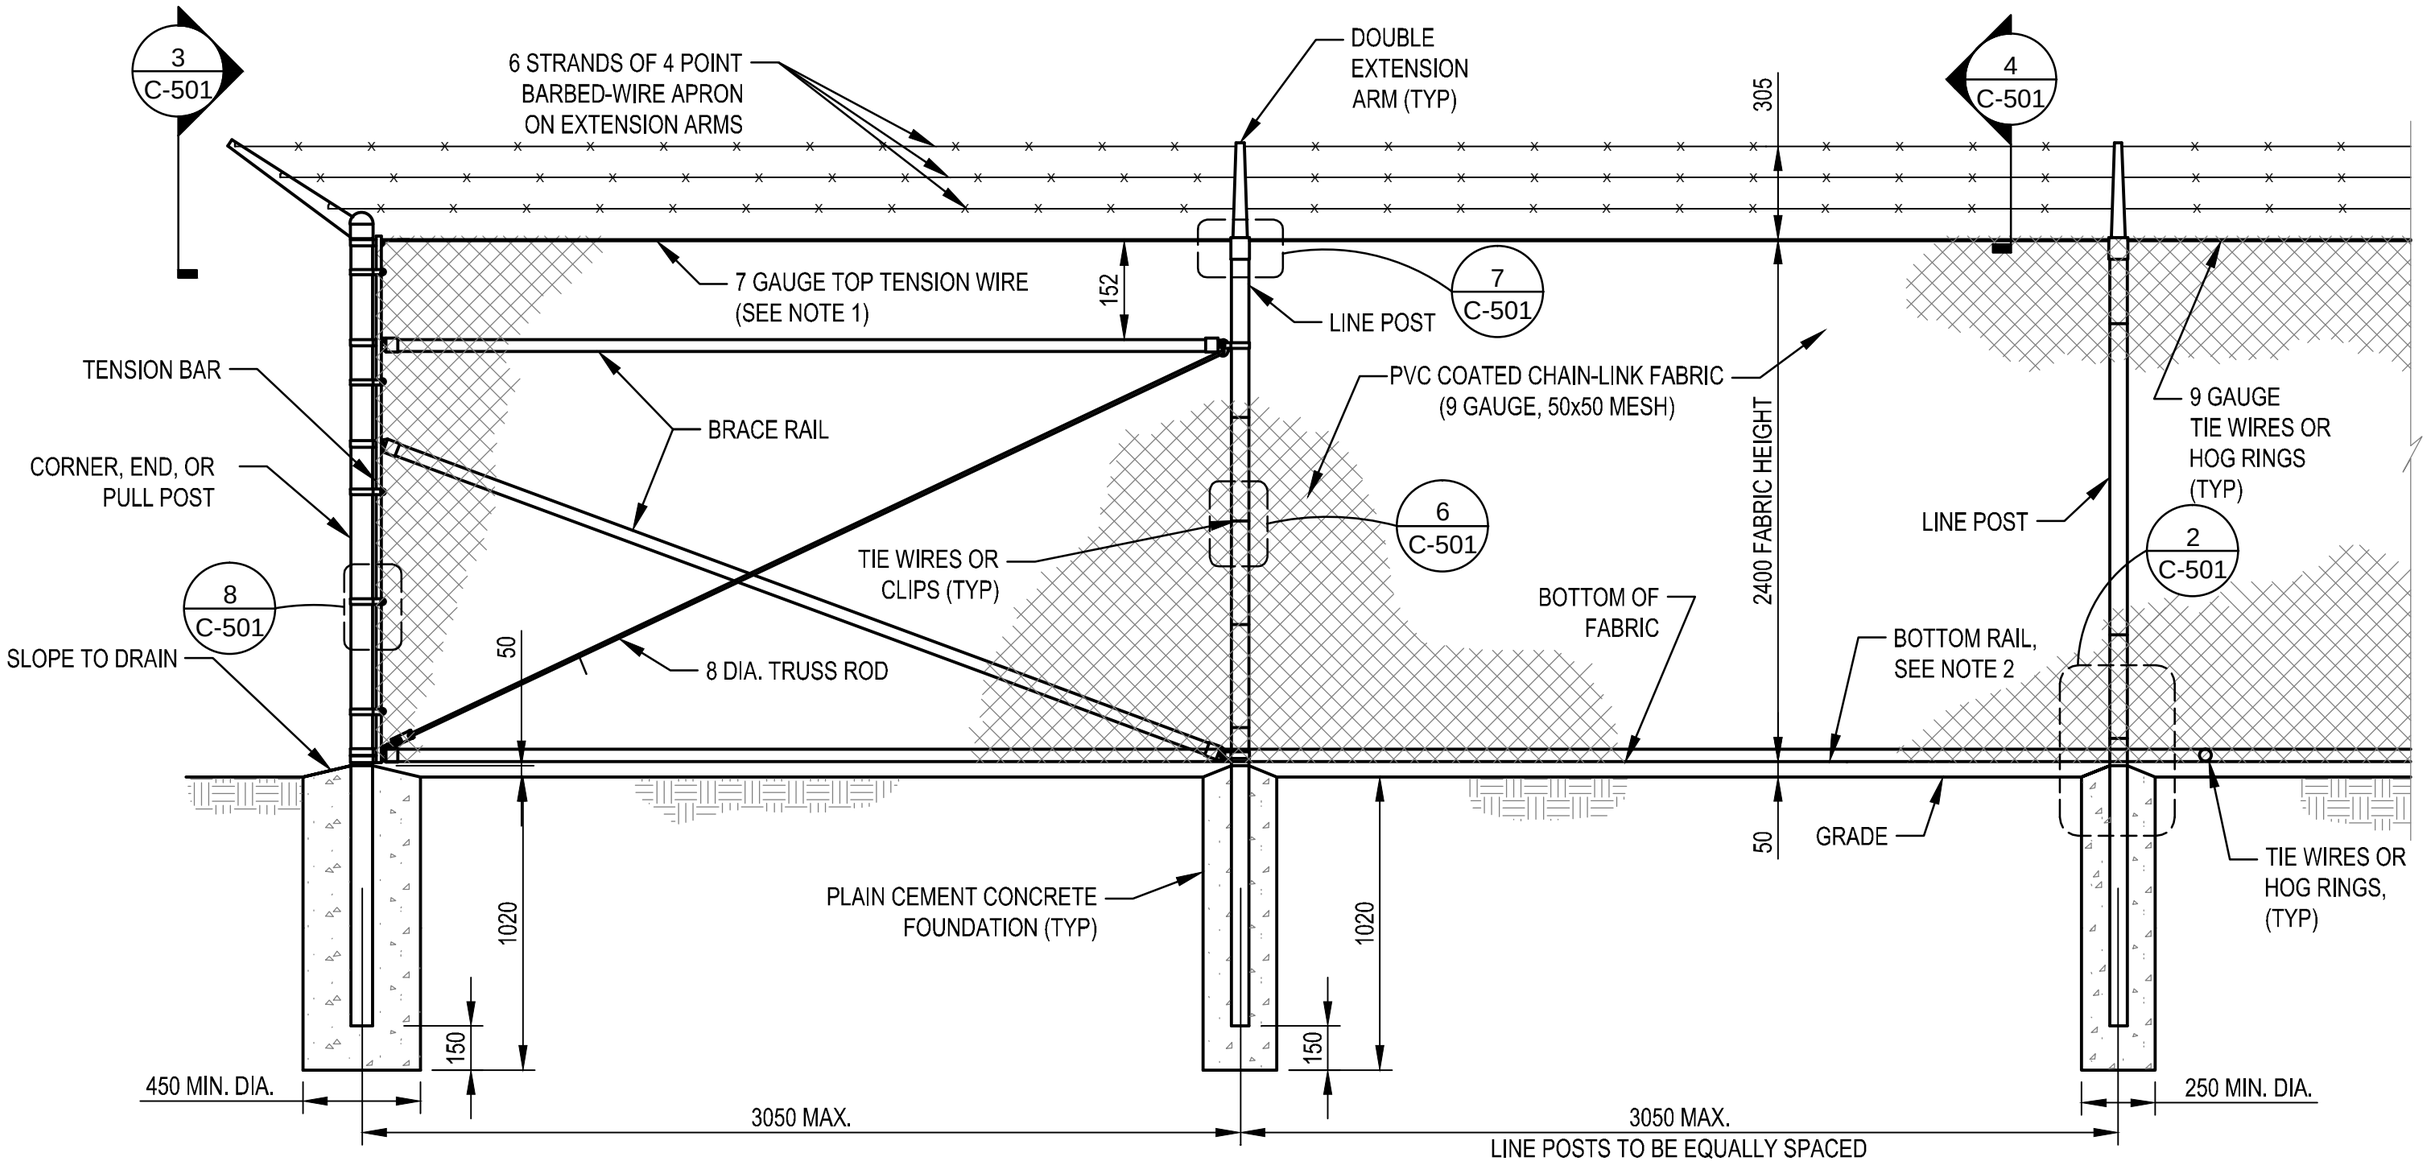

1 ELEVATION - TYPICAL FENCE AND CORNER PANEL

SCALE: NTS

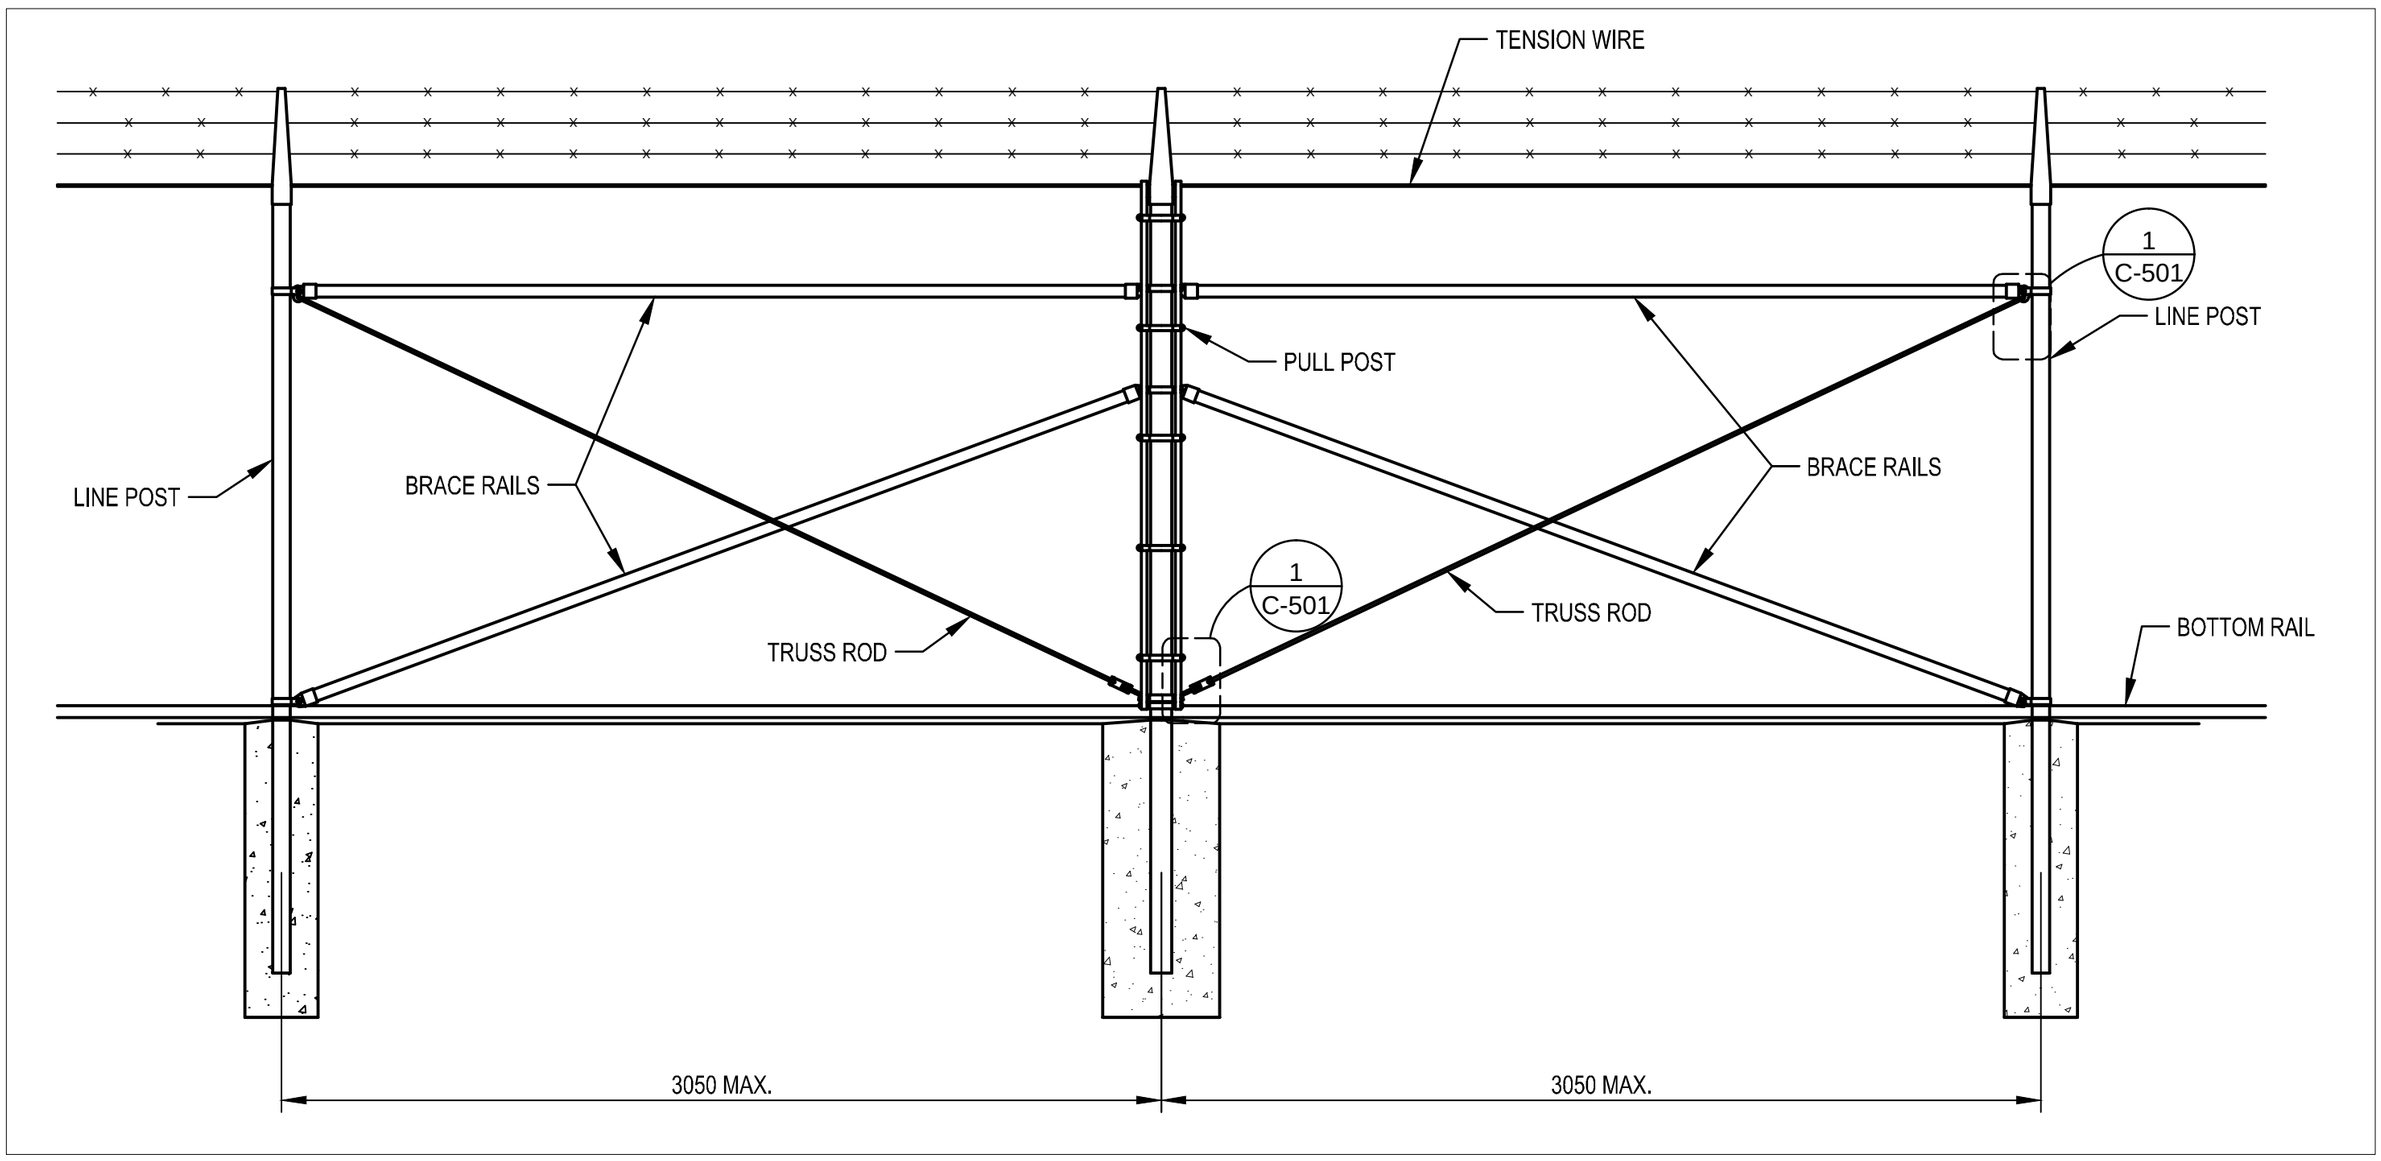

2 ELEVATION - TYPICAL BRACED PANELS AT CORNER

SCALE: NTS